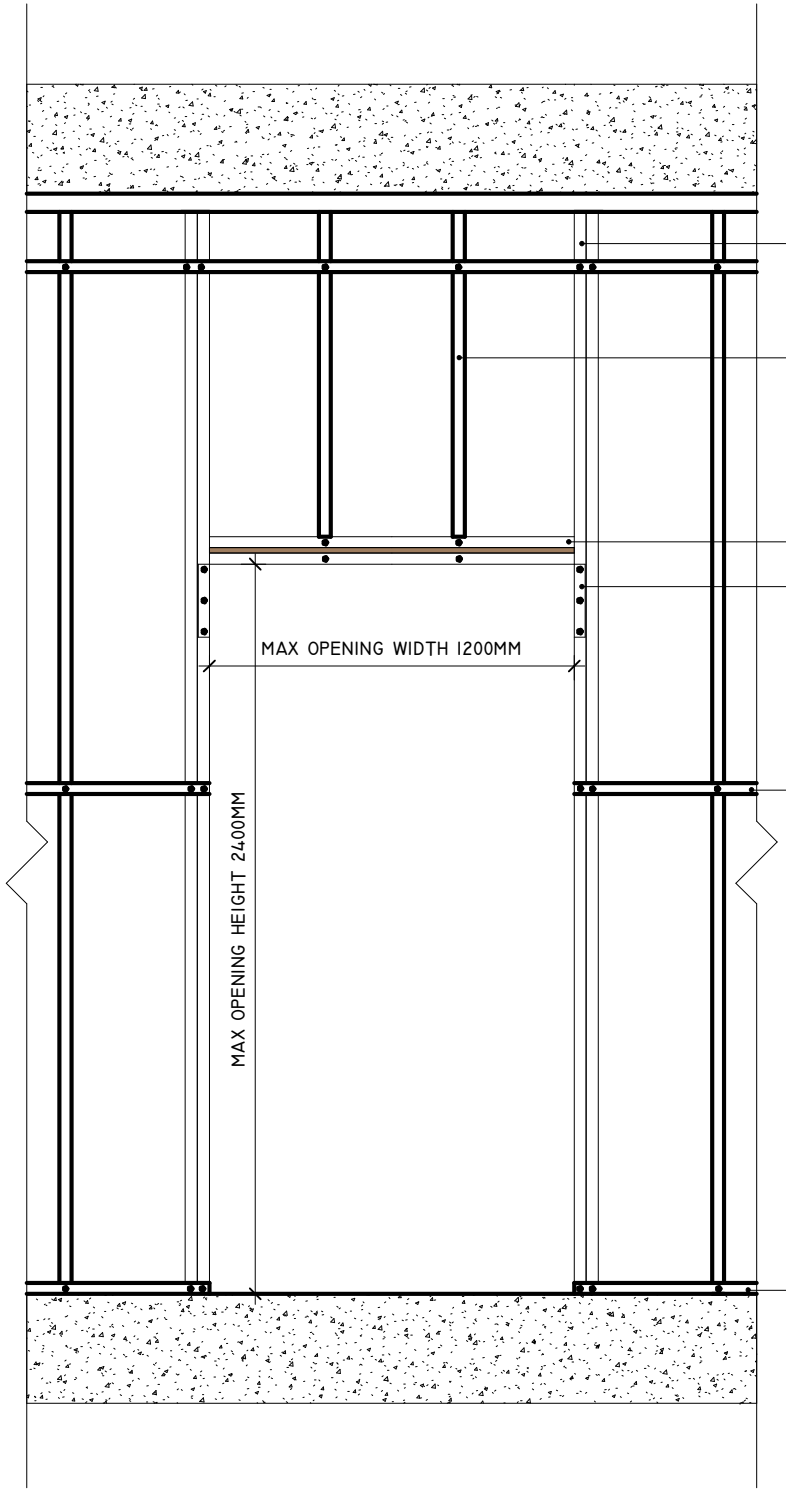

DOUBLED UP SRP STUD AS PER JAMB TYPE B

JACK STUDS TO MATCH WALL DESIGN
OR AS PER ENGINEER REQUIREMENT

SRP STANDARD TRACK FORMS JACK STUD BASE

CUT AND FOLD TRACK 200MM MIN
FIX WITH 3X 8G COARSE THREAD
SCREWS PER SIDE.

MID HEIGHT NOG AS REQUIRED
BY SRP NOGGING TABLE

BOTTOM TRACK AS SPECIFIED OR TO
ENGINEER REQUIREMENT

EST. 2007
STEEL ROLLFORMED
PRODUCTS LTD
MAKING WALLS & CEILINGS EASY