24/01/17 9:14 AM

FIGURE 21 Vertical Support for Doors and Openings

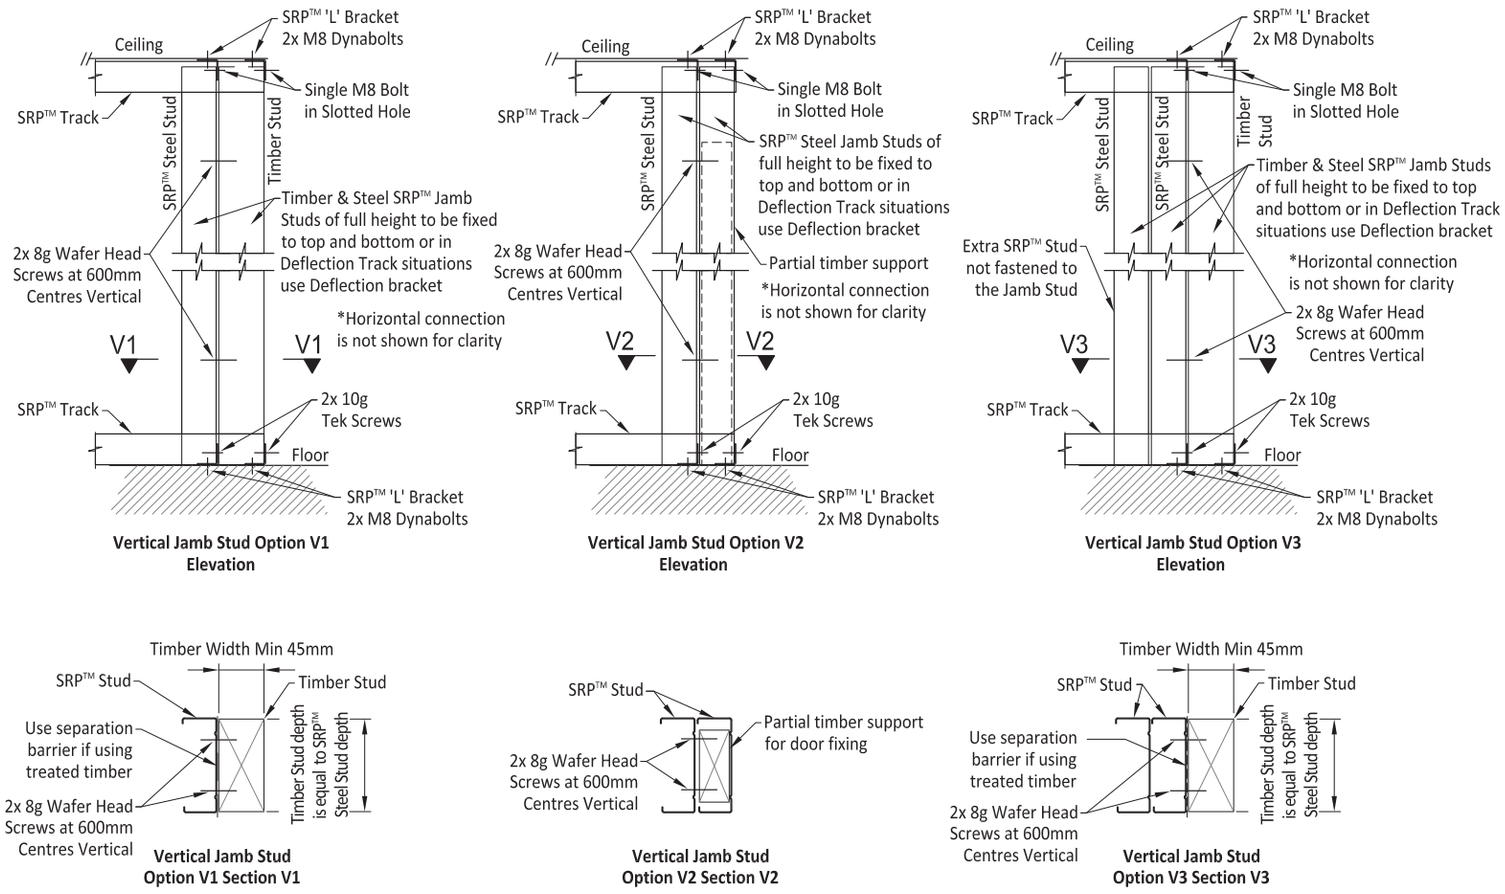

Option V1 And V2
Door And Openings 900mm wide or less for walls less than 2700mm,
Larger Doors or Openings Special Engineering Design is required

Option V3
Openings wider than 900mm for walls less than 2700mm,
Larger Openings Special Engineering Design is required

j5204 srp_Walls Handbook_internal pages_5.indd 67